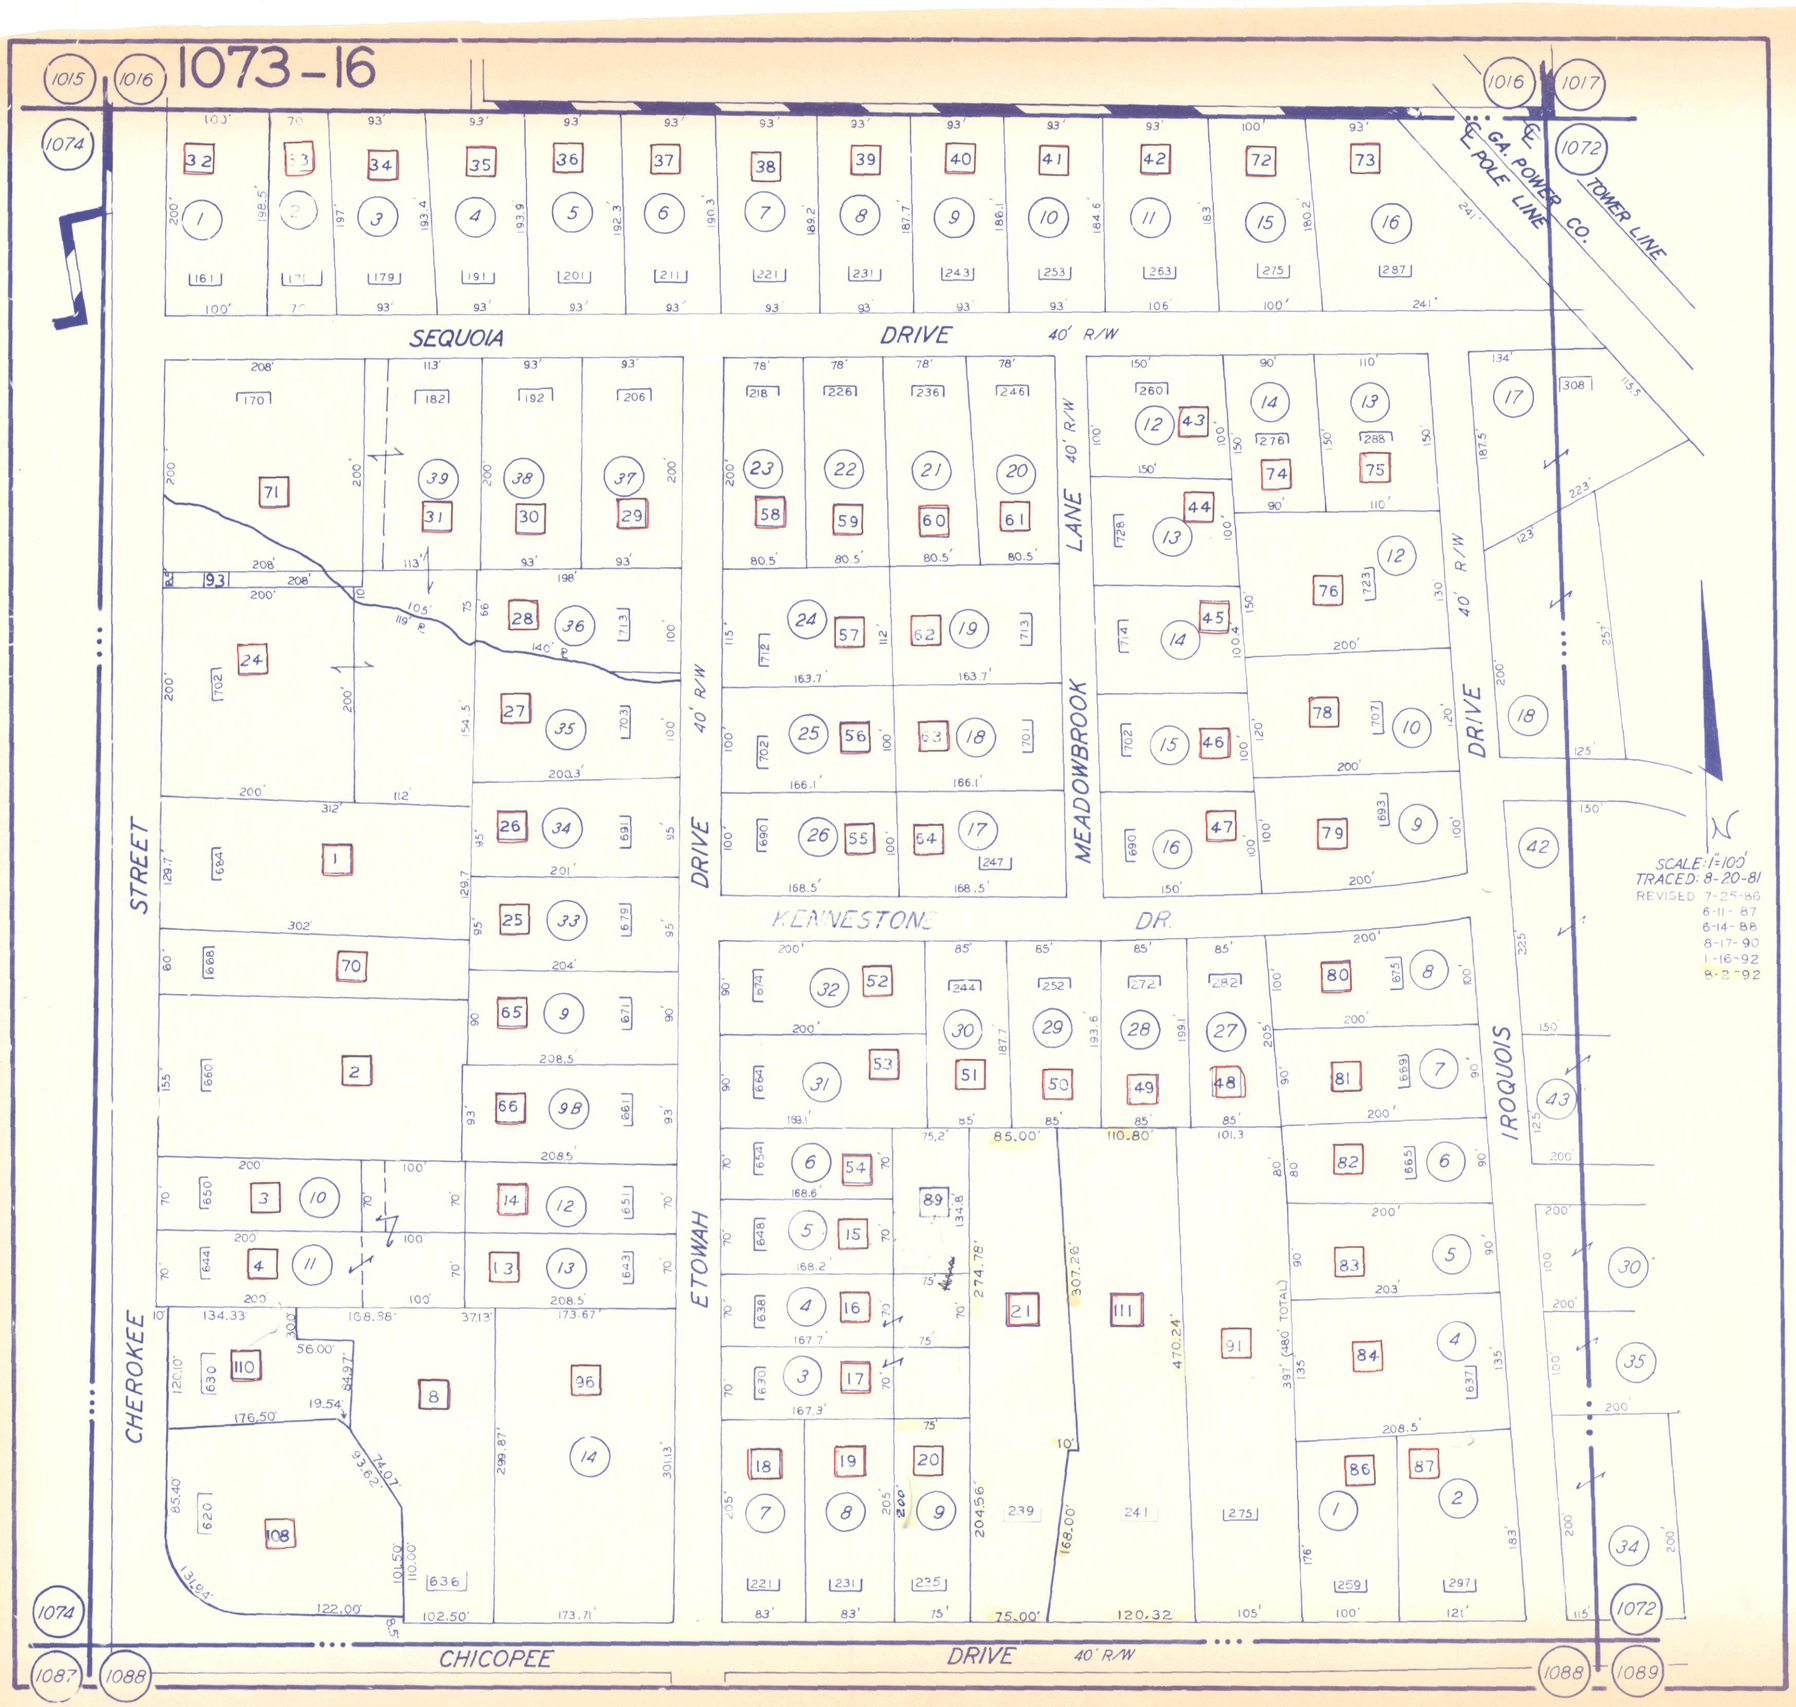
1073-16
SEQUOIA DRIVE 40' R/W
KENNESTONE DR.
CHICOPEE DRIVE 40' R/W
CHEROKEE STREET
ETOWAH DRIVE
MEADOWBROOK LANE 40' R/W
IROQUOIS DRIVE 40' R/W
G.A. POWER CO. ℄ POLE LINE
TOWER LINE
SCALE: 1"=100'
TRACED: 8-20-81
REVISED 7-25-86
6-11-87
6-14-88
8-17-90
1-16-92
8-2-92