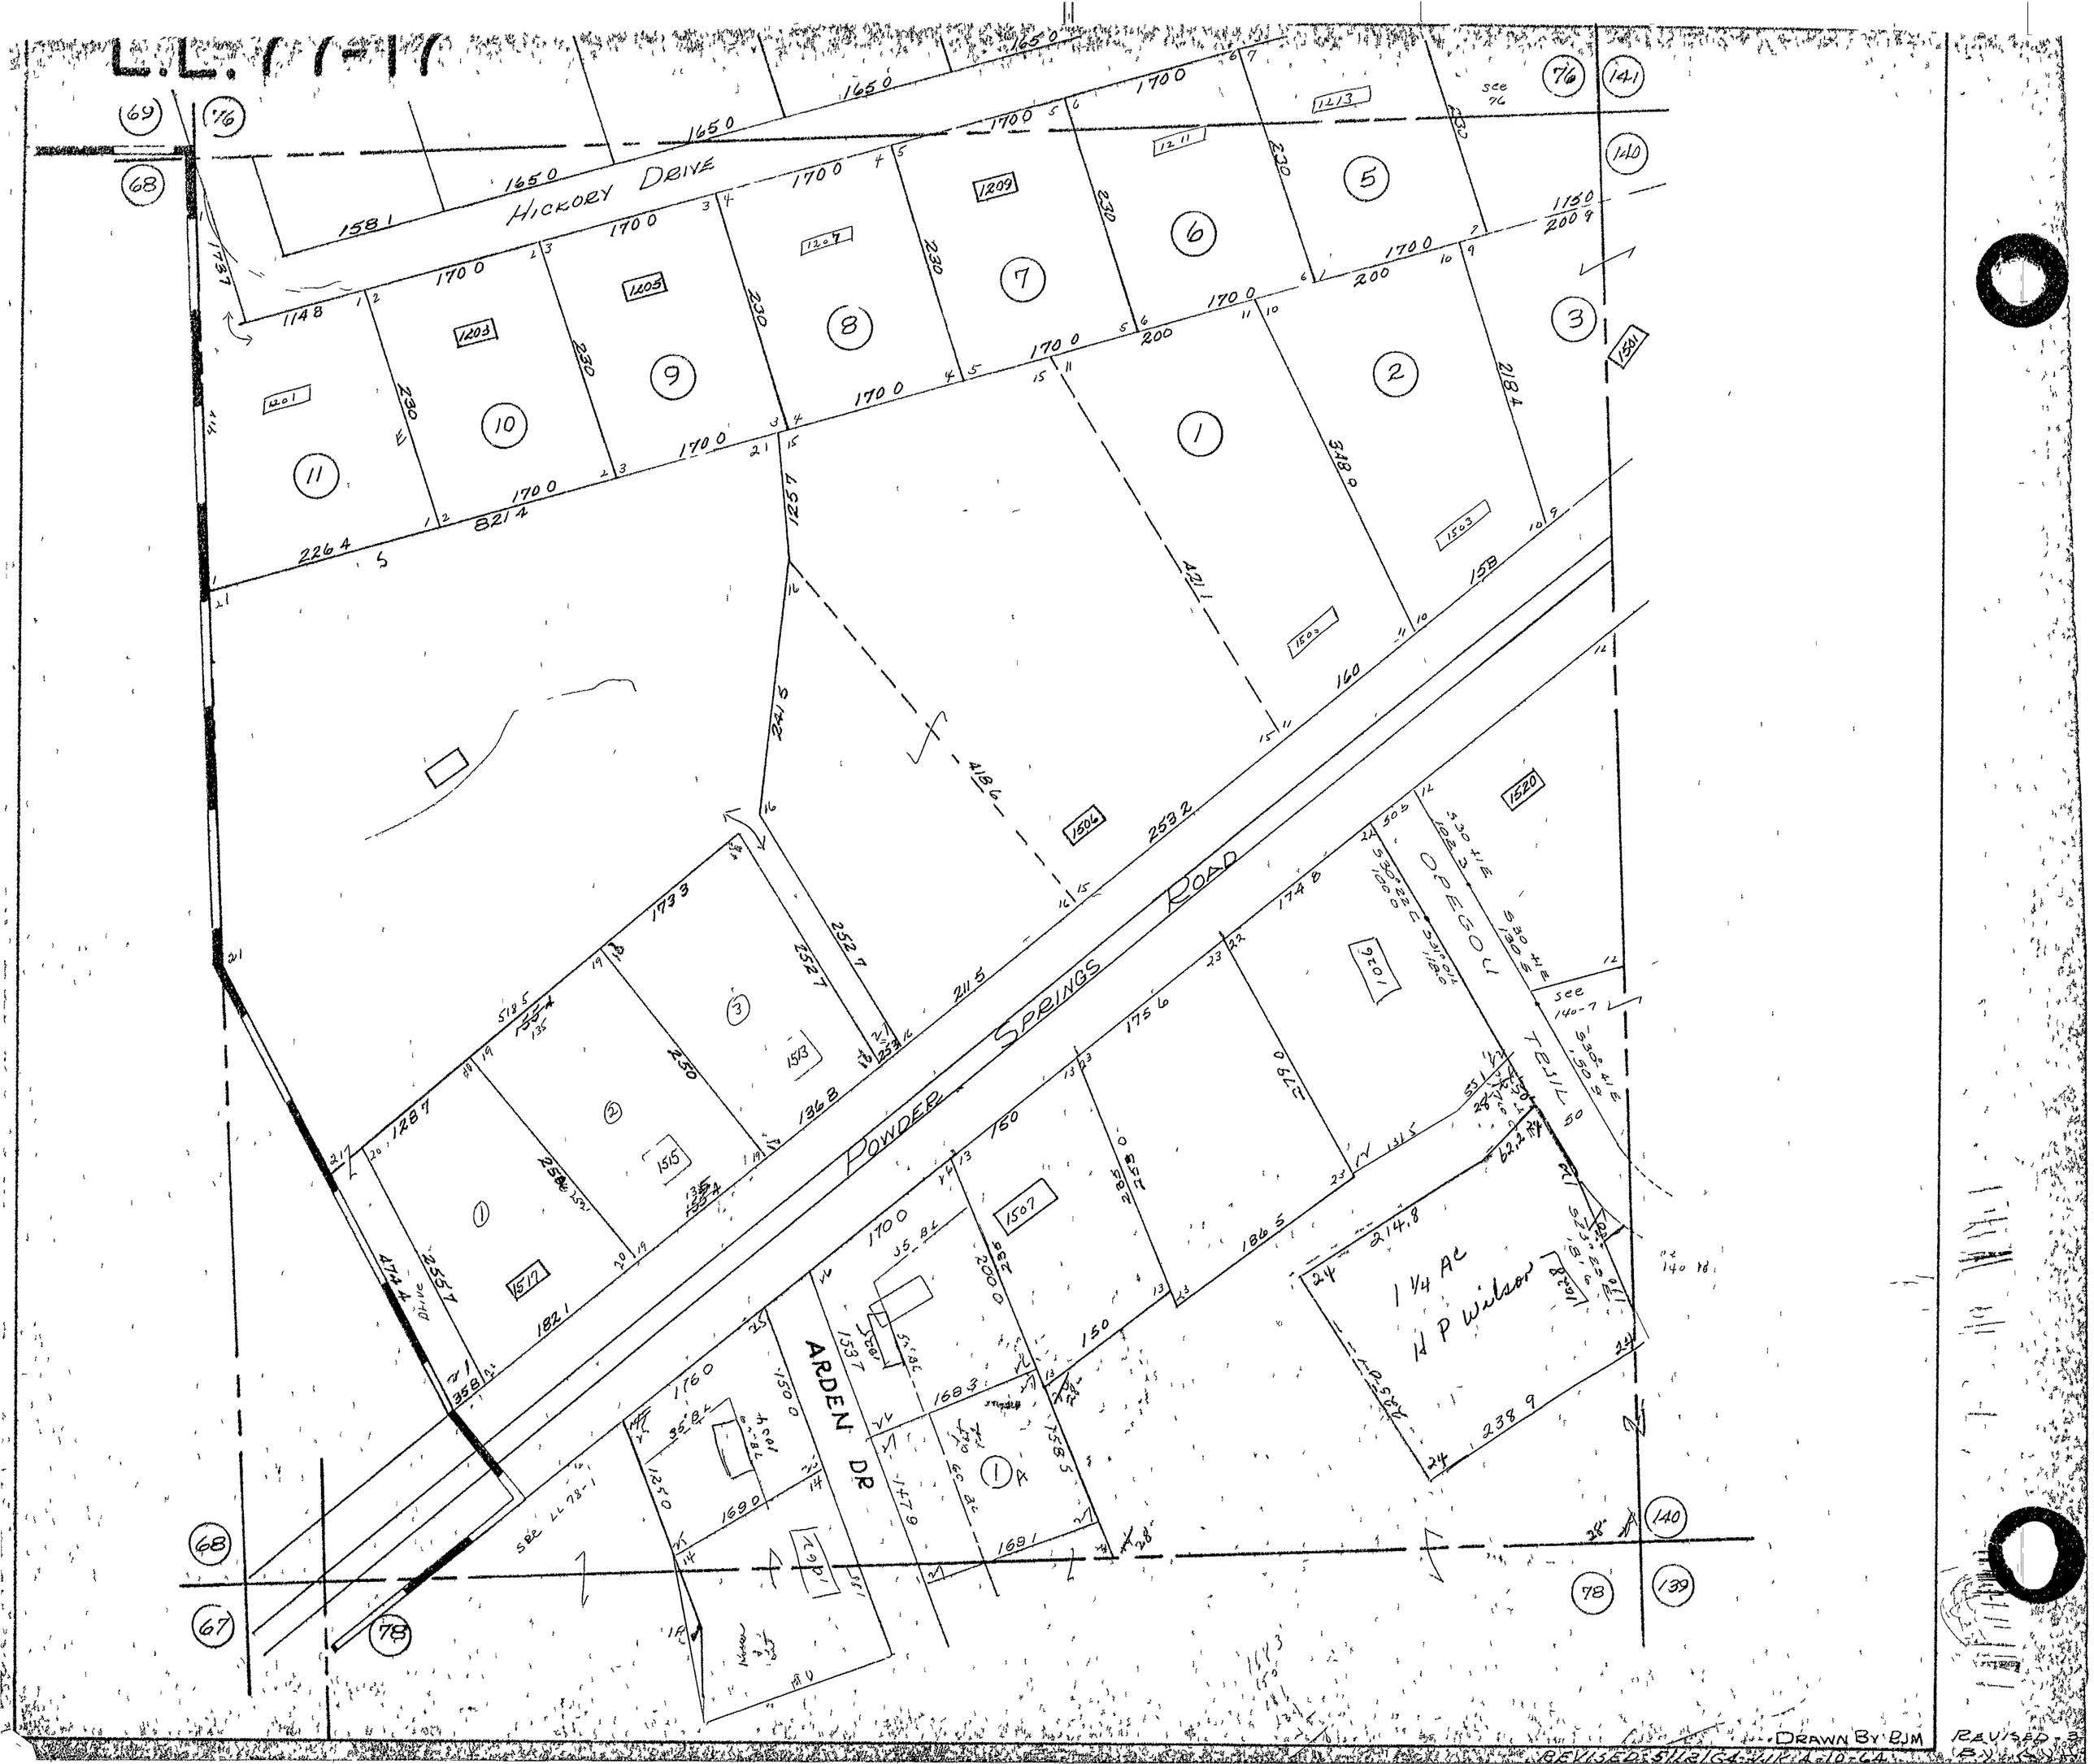
HICKORY DRIVE
POWDER SPRINGS ROAD
ARDEN DR
OPEGON TRAIL
1 1/4 AC
H P Wilson
DRAWN BY BJM
REVISED 5/12/64