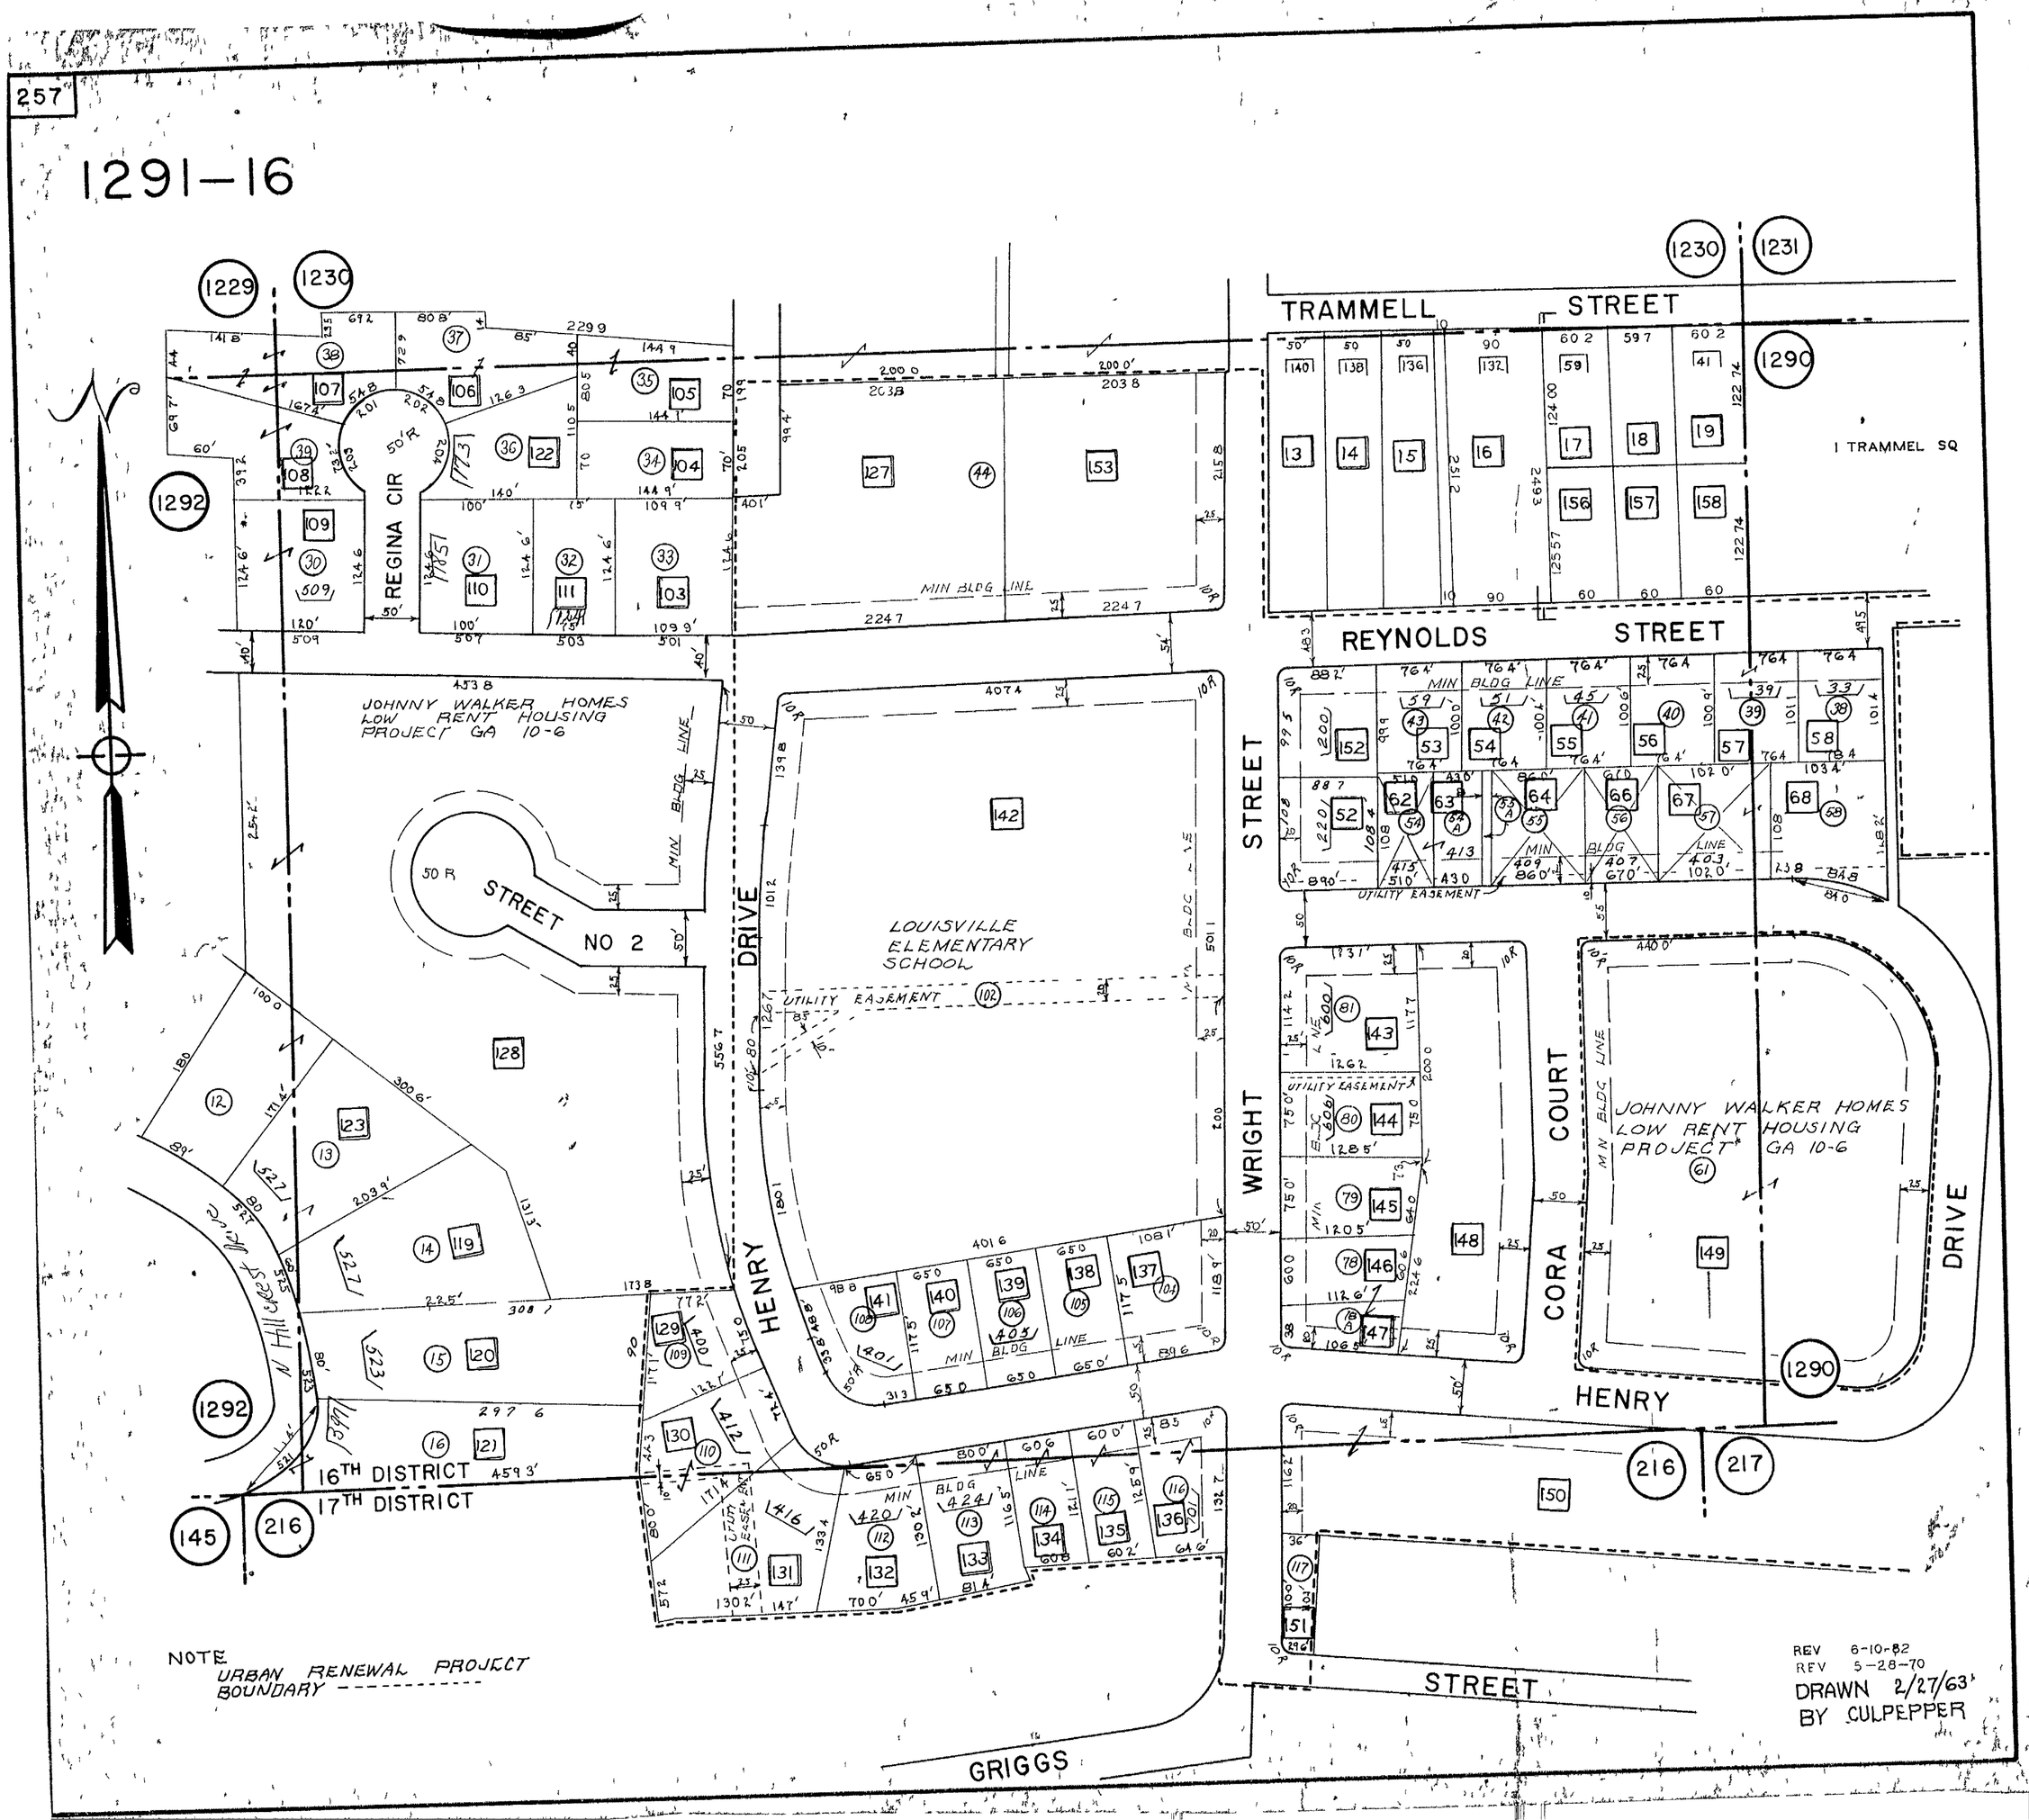
257
1291-16
TRAMMELL STREET
REYNOLDS STREET
REGINA CIR
50' R
JOHNNY WALKER HOMES
LOW RENT HOUSING
PROJECT GA 10-6
STREET NO 2
50 R
DRIVE
HENRY
LOUISVILLE
ELEMENTARY
SCHOOL
UTILITY EASEMENT
MIN BLDG LINE
WRIGHT
STREET
CORA COURT
JOHNNY WALKER HOMES
LOW RENT HOUSING
PROJECT GA 10-6
DRIVE
HENRY
1 TRAMMEL SQ
16TH DISTRICT
17TH DISTRICT
GRIGGS
STREET
NOTE
URBAN RENEWAL PROJECT
BOUNDARY
REV 6-10-82
REV 5-28-70
DRAWN 2/27/63
BY CULPEPPER