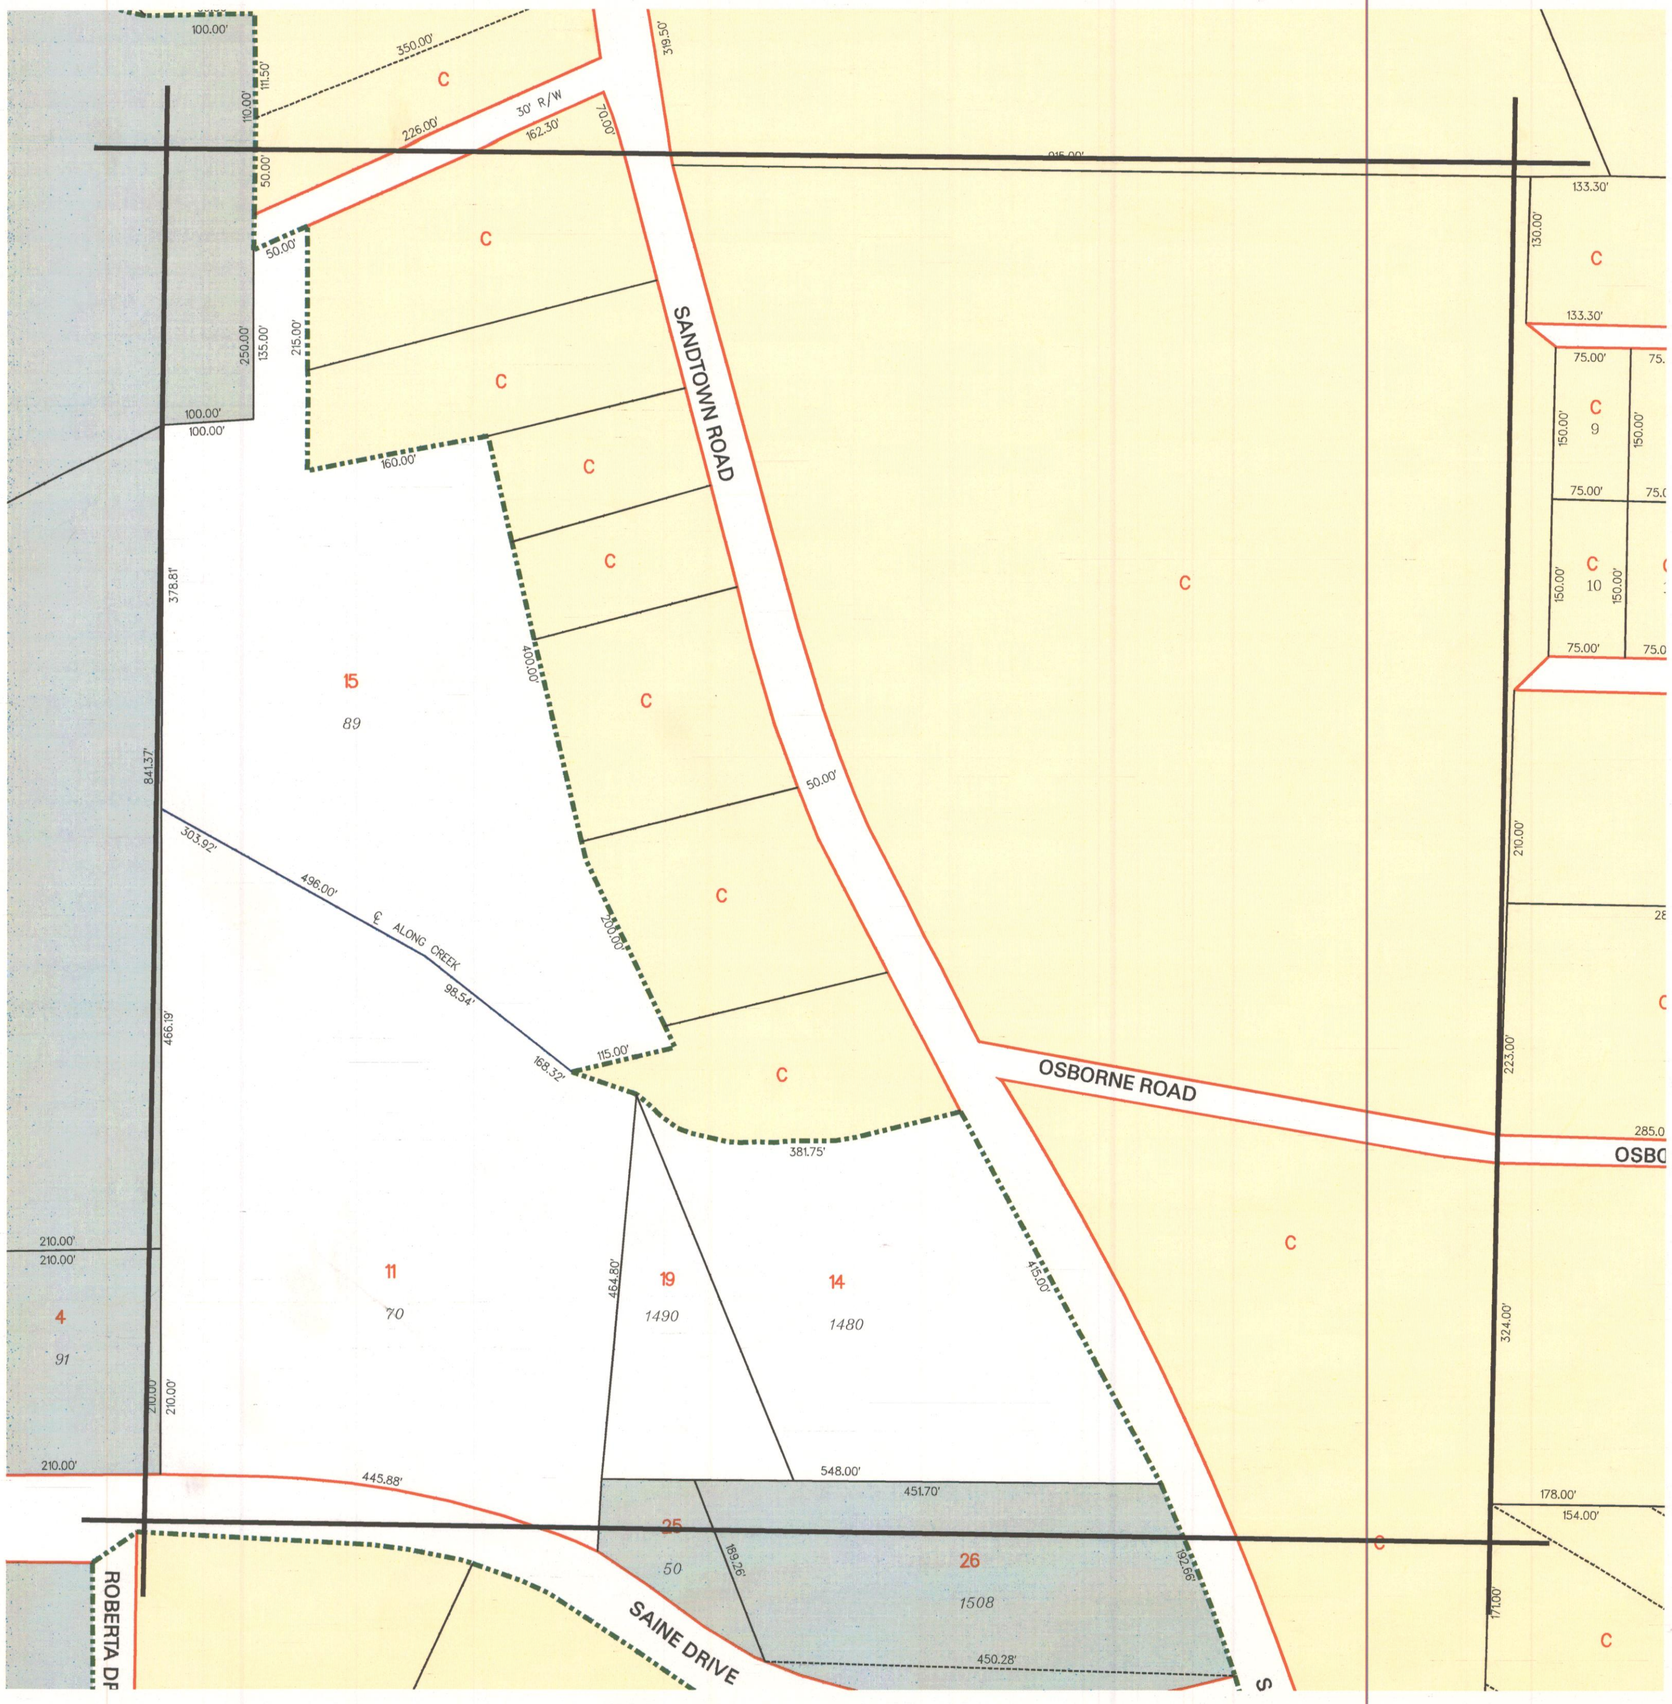

- CADASTRAL -

17-0209

Plot Date: July 09, 1998
Revision Date:

City of Marietta GIS

LEGEND:

- Parcel Lines
- Lot Lines
- City Limit Lines
- ROW Lines
- County Parcel
- Parcels Outside Landlot
- Undefined Parcels

25 - Parcel No.
13 - Lot No.
360 - Address

DISCLAIMER NOTE: This map is prepared for the inventory of real property found within this jurisdiction and is compiled from aerial photography, recorded deeds, plats, and other imagery, data and public records. Users of this map are hereby notified that the aforementioned primary public information sources should be consulted for verification of the information contained on this map. This jurisdiction, and the mapping companies involved in preparing it, assume no legal responsibilities for the information contained on this map.

Coordinate System based on Georgia State Plane System.
West Zone - NAD83

TILES:

175425
175420

17-0210
17-0152 | 17-0209 | 17-0224
17-0208

SCALE 1"=100'

0 100 200 300 400

N

CITY OF MARIETTA, GEORGIA · ESTABLISHED 1834 · TM

City of Marietta, Georgia
- GIS Department -
205 Lawrence Street - Marietta, Georgia - 30060