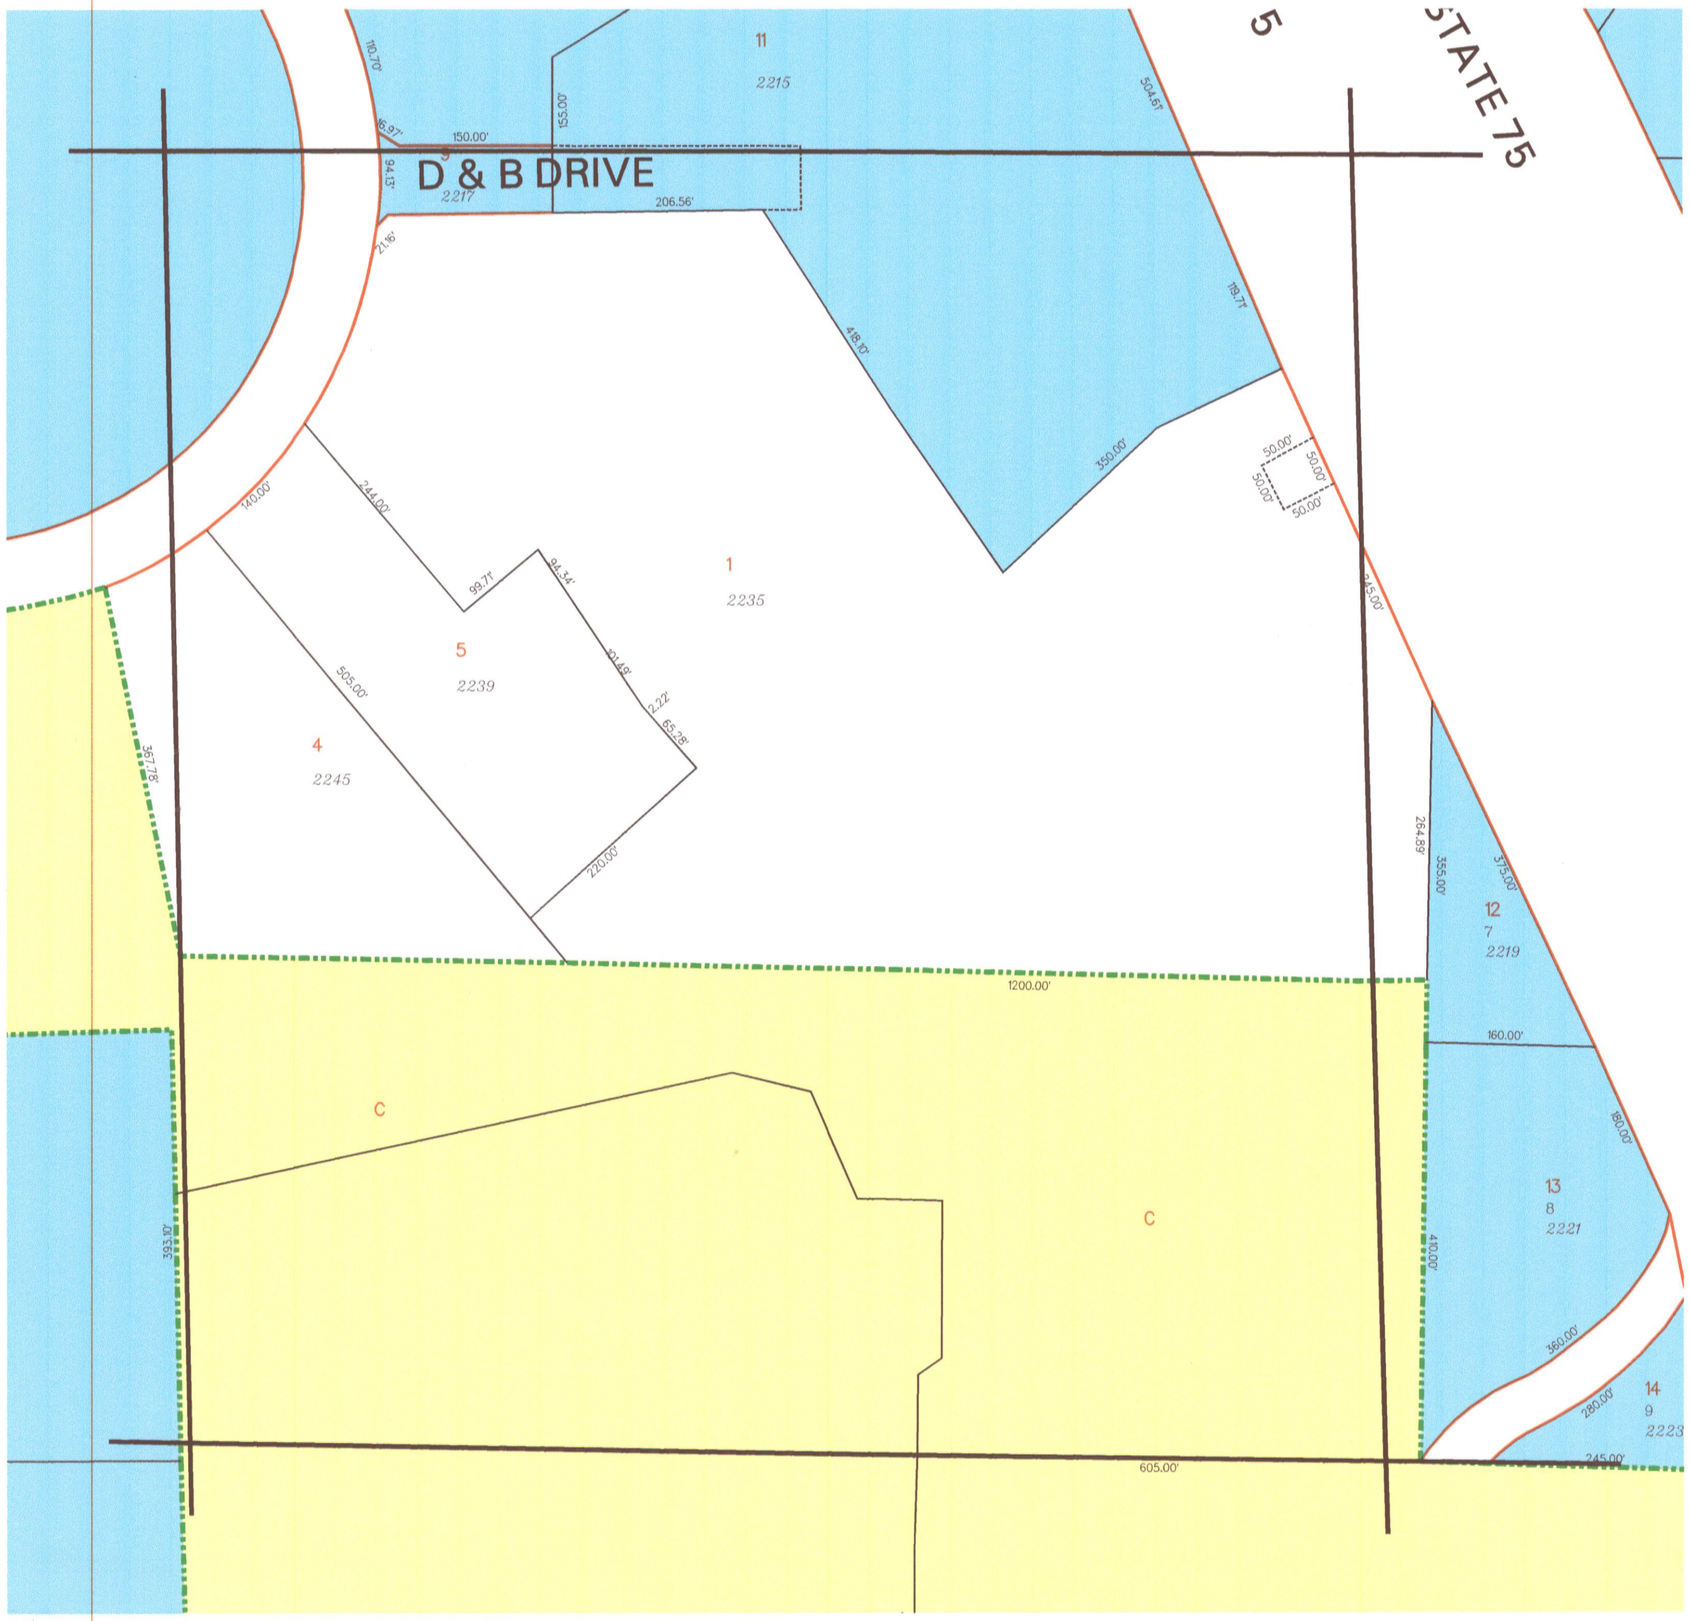

- CADASTRAL -

17-0785

Plot Date: Jan 1999
Revision Date:

City of Marietta GIS

LEGEND:

- Parcel Lines
- Lot Lines
- City Limit Lines
- ROW Lines
- County Parcel
- Parcels Outside Landlot
- Undefined Parcels

25 - Parcel No.
13 - Lot No.
360 - Address

DISCLAIMER NOTE: This map is prepared for the inventory of real property found within this jurisdiction and is compiled from aerial photography, recorded deeds, plats, and other imagery, data and public records. Users of this map are hereby notified that the aforementioned primary public information sources should be consulted for verification of the information contained on this map. This jurisdiction, and the mapping companies involved in preparing it, assume no legal responsibilities for the information contained on this map.

Coordinate System based on Georgia State Plane System.
West Zone - NAD83

TILES:

195425 195420
200425 200420

17-0786
17-0728 17-0785 17-0800
17-0784

SCALE 1"=100'

0 100 200 300 400

N

CITY OF MARIETTA, GEORGIA · ESTABLISHED 1834 · TM

City of Marietta, Georgia
- GIS Department -
205 Lawrence Street - Marietta, Georgia - 30060