L.L.325-20-2

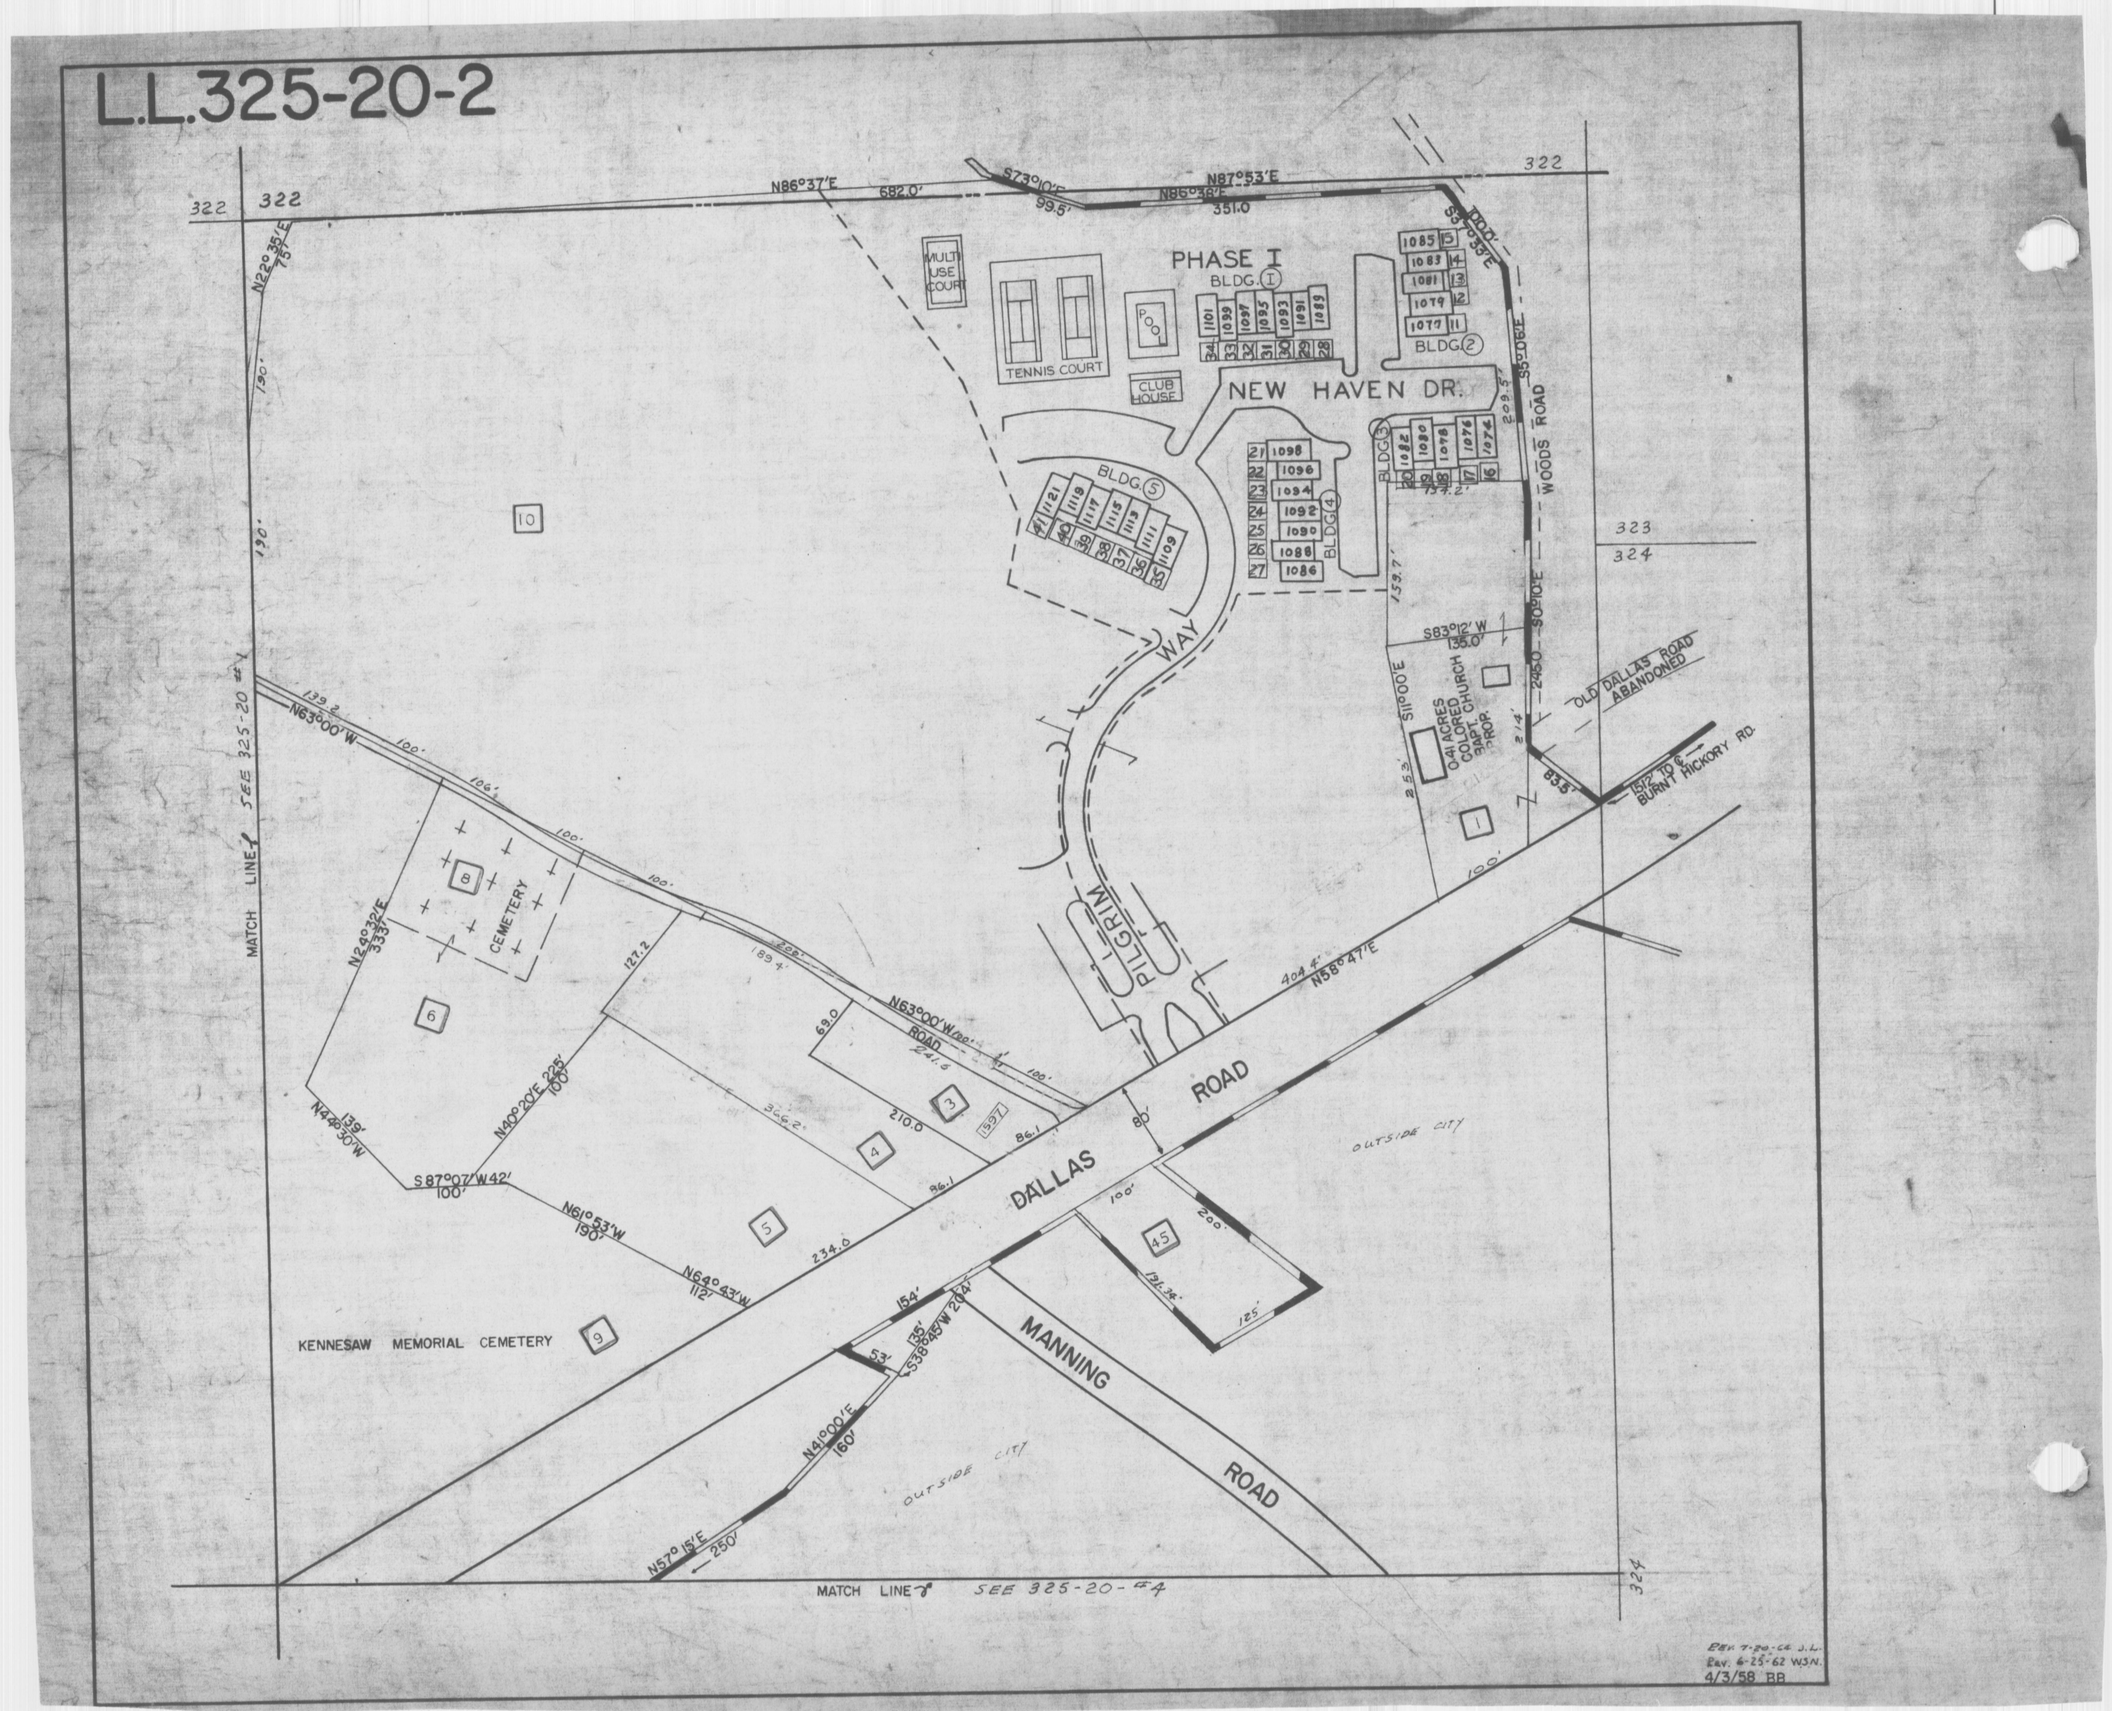
PHASE I
BLDG. I
BLDG. 2
BLDG. 3
BLDG. 4
BLDG. 5
NEW HAVEN DR.
MULTI USE COURT
TENNIS COURT
POOL
CLUB HOUSE
WOODS ROAD
OLD DALLAS ROAD ABANDONED
BURNT HICKORY RD.
0.41 ACRES COLORED BAPT. CHURCH PROP.
CEMETERY
KENNESAW MEMORIAL CEMETERY
PILGRIM WAY
DALLAS ROAD
MANNING ROAD
OUTSIDE CITY
MATCH LINE SEE 325-20-#2
MATCH LINE SEE 325-20-#4
N86°37'E 582.0'
S73°10'E 99.5'
N87°53'E 351.0'
S85°05'E
S85°01'E
S83°12'W 135.0'
S11°00'E
N63°00'W
N58°47'E 404.4'
N22°35'E
N20°32'E
N40°20'E 225'
N44°30'W
S87°07'W 42'
N61°53'W 190'
N64°43'W 112'
S38°45'W 204'
N41°00'E 160'
N57°15'E 250'
Rev. 7-20-64 J.L.
Rev. 6-25-62 W.S.N.
4/3/58 BB